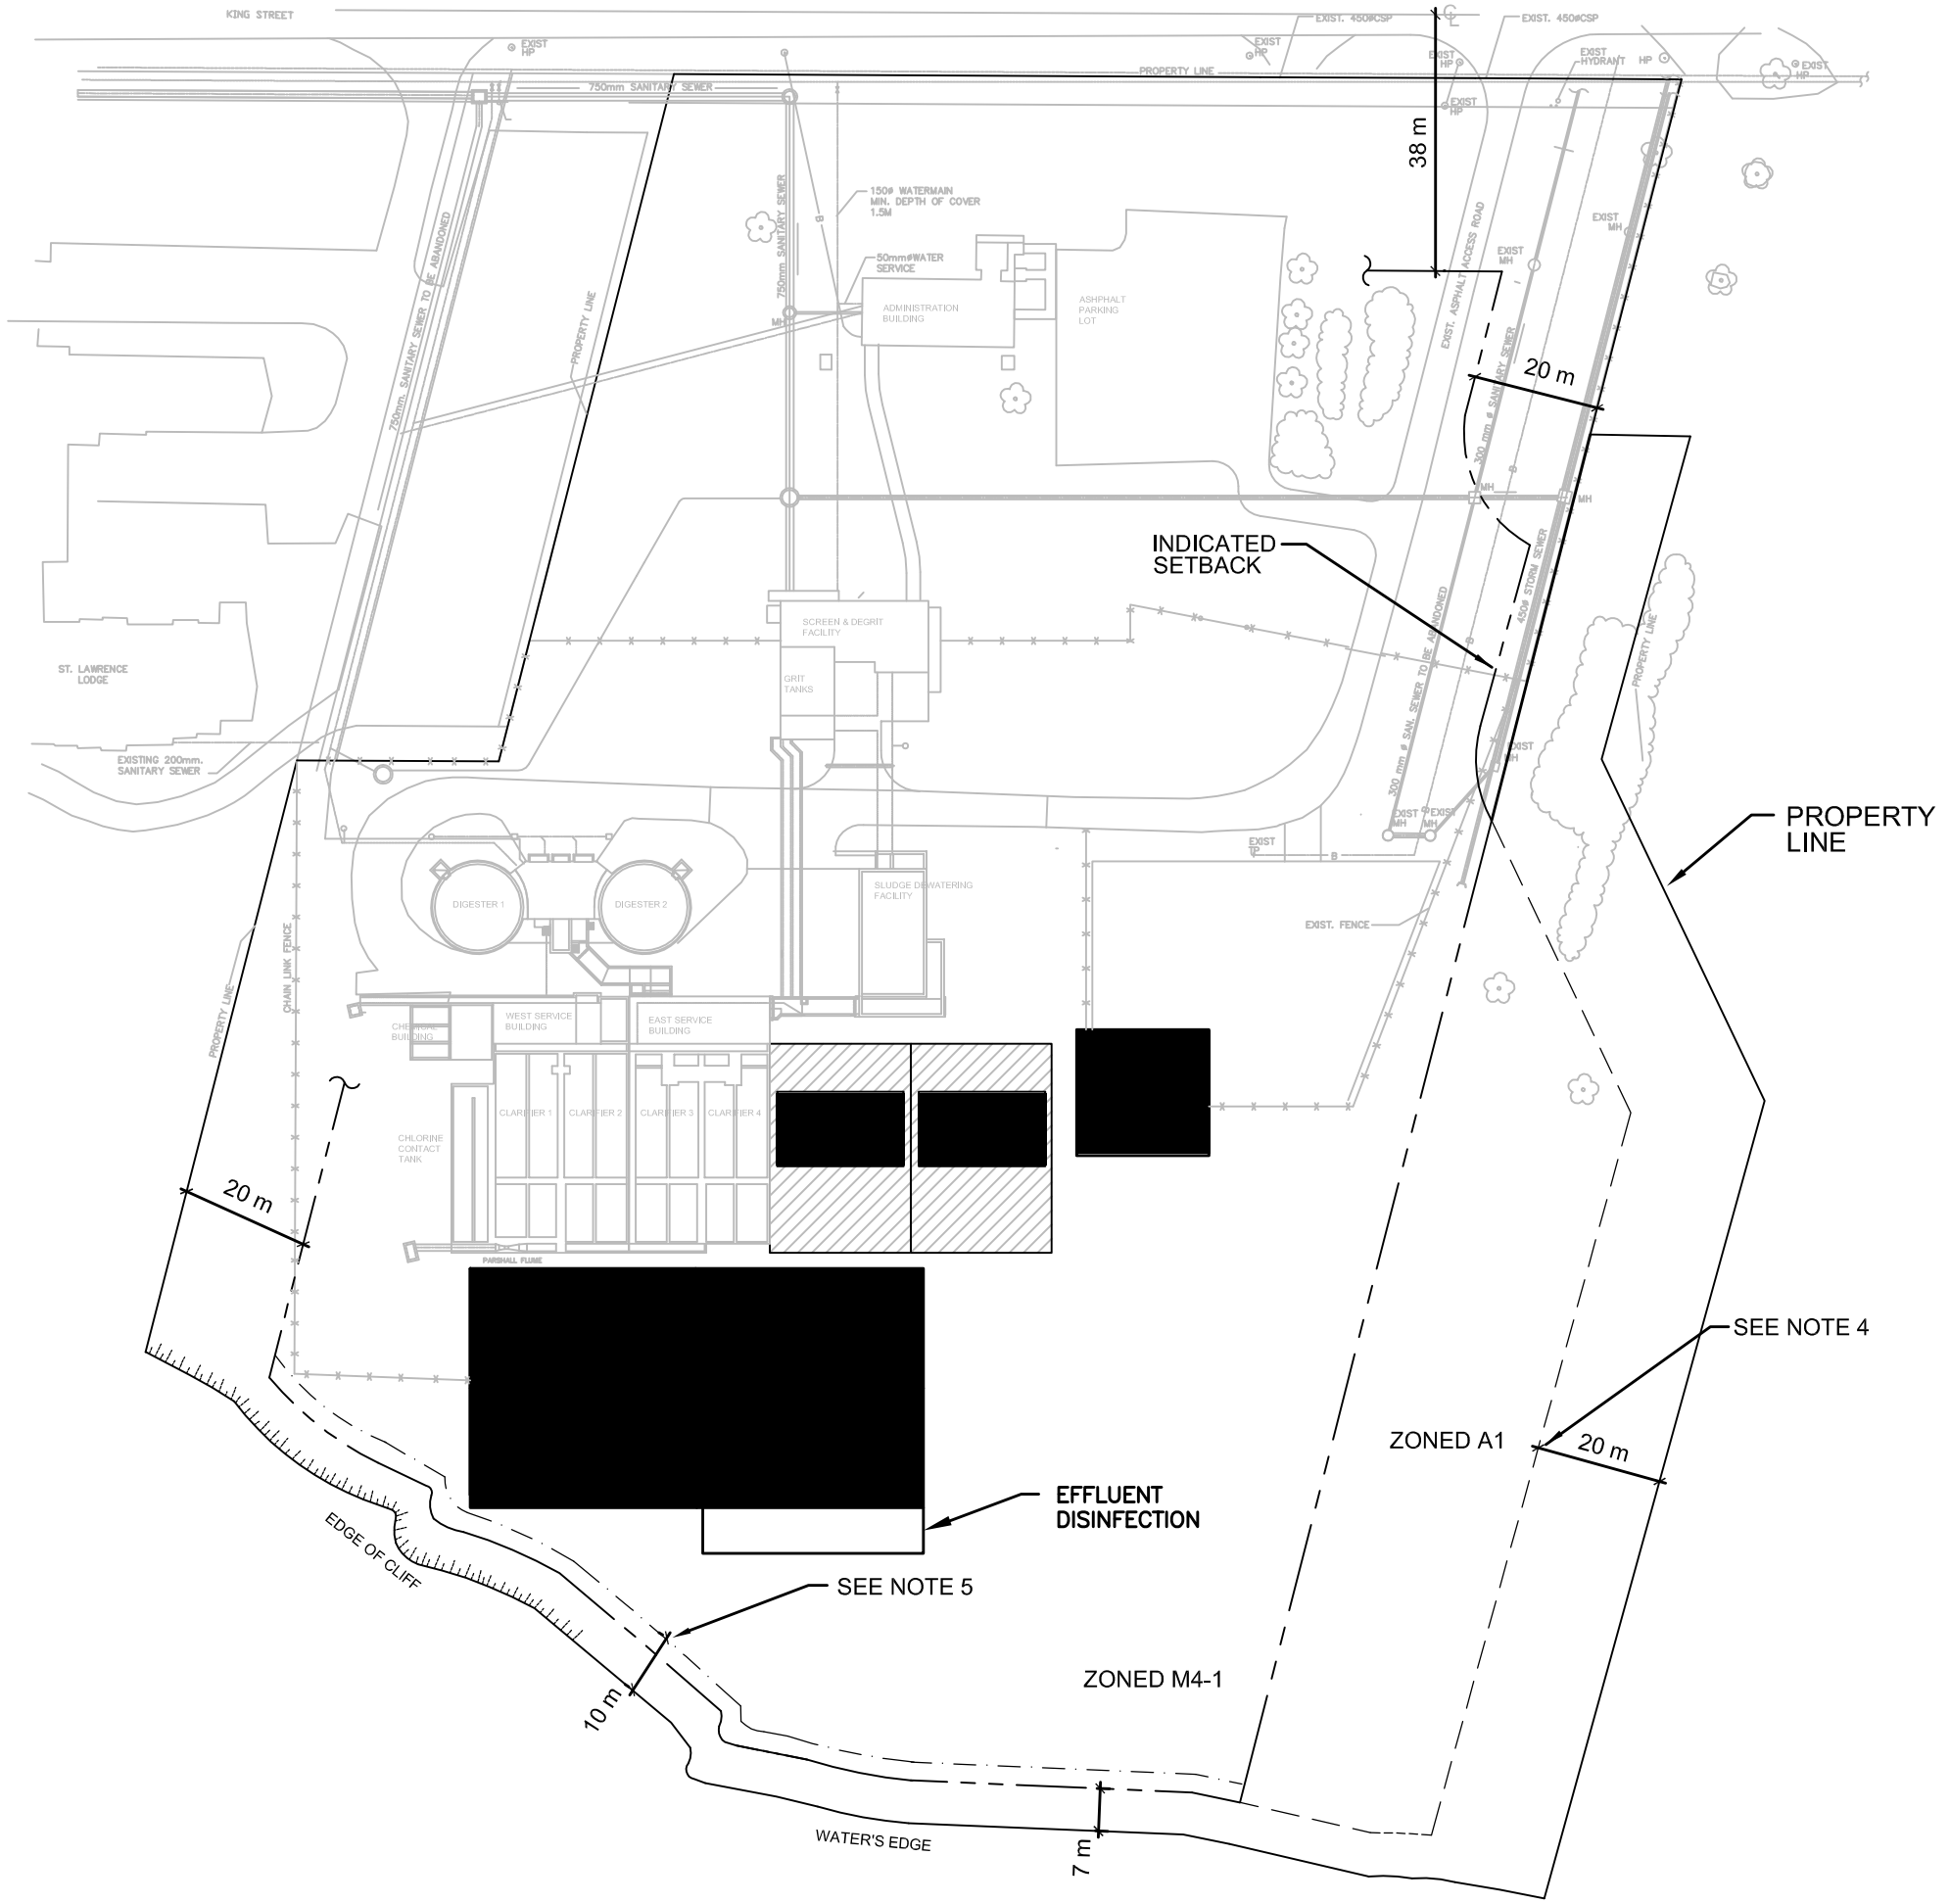

BROCKVILLE

CITY OF THE 1000 ISLANDS

NOTES:

1. SUBJECT CITY OF BROCKVILLE PROPERTY; 1807 COUNTY ROAD 2, CON. 1, PT. LOT 6, TOWNSHIP OF ELIZABETHTOWN.
2. PROPERTY ZONING PER TWP. OF ELIZABETHTOWN–KITLEY PLANNING DEPARTMENT INFORMATION.
3. —— – – —— M4–1 ZONING INDICATED SETBACKS.
4. — —— —— — INDICATED SETBACK IF PARCEL ZONED A1 REZONED TO M4–1.
5. —— · —— · —— INDICATES CATARAQUI REGION CONSERVATION AUTHORITY RECOMMENDED MINIMUM SETBACK OF 10 m FROM TOP OF BANK.
6. BASE PLAN/PROPERTY INFORMATION BASED ON SITE PLAN DWG G101/WATER POLLUTION CONTROL PLANT UPGRADE PHASE II B – CONTRACT 94–08, GORE & STORRIE, JUNE 1994 AND SURVEY PLAN/COMPILED LAND SURVEY OF LOTS 1, 2 & 3 REGISTERED PLAN 39 AND PART OF LOT 6 CONCESSION 1 TOWNSHIP OF ELIZABETHTOWN, COUNTY OF LEEDS, COLLETT JORDON WISEMAN SURVEYING LTD, 1991.
7. SECONDARY PROCESS LAYOUTS FOR COMPARTIVE SIZING ONLY, ADDITIONAL CHANNELS, PIPING ETC. NOT SHOWN.

Simcoe
SIMCOE ENGINEERING GROUP LIMITED
Consulting Engineers

161.03

Hydromantis, Inc.
Consulting Engineers

CITY OF BROCKVILLE
BROCKVILLE WPCC UPGRADE CLASS EA

FIGURE 2 – SEQUENCING BATCH REACTOR (SBC) PROCESS CONCEPTUAL LAYOUT

S:\...\TM3_Fig2.dwg Jan 05, 2005